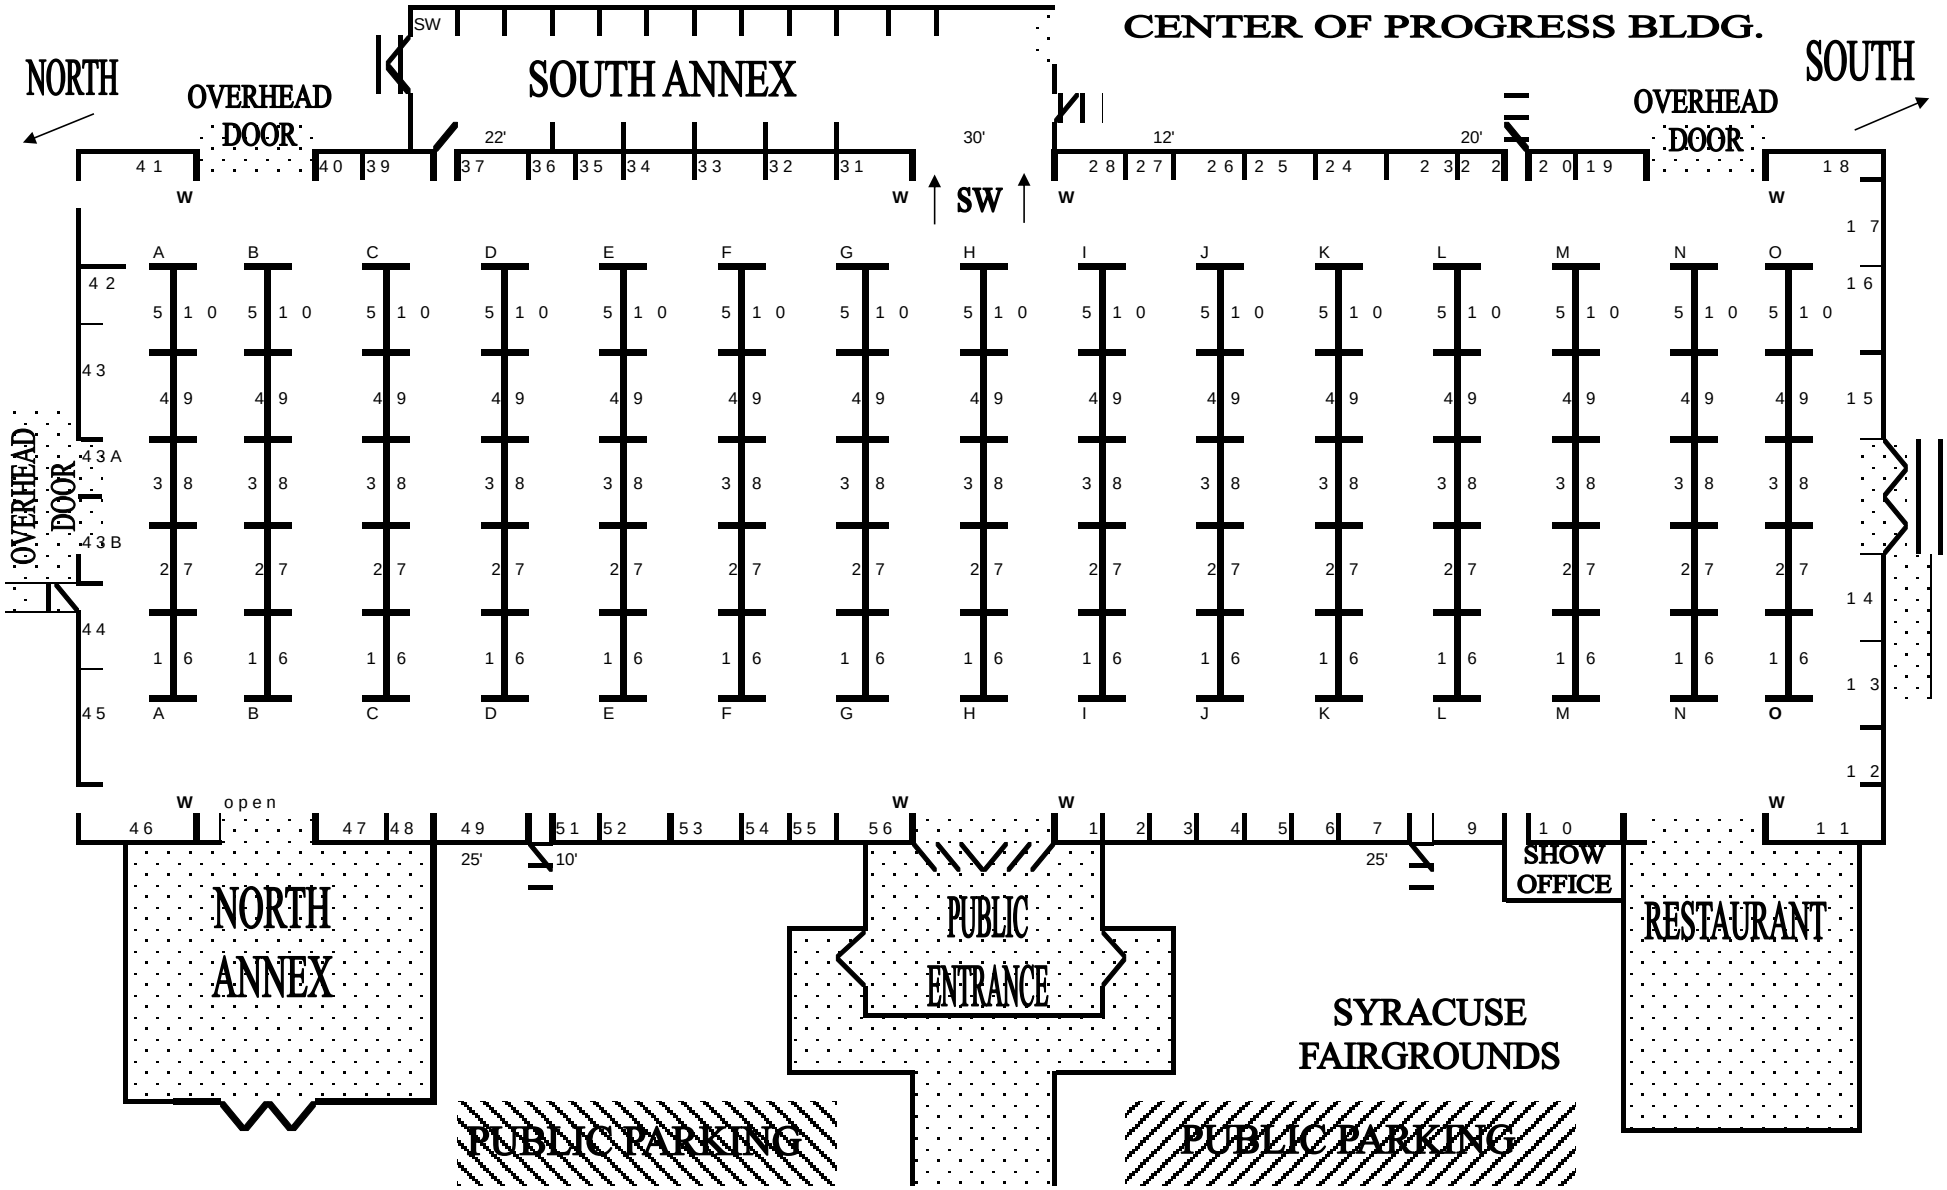
CENTER OF PROGRESS BLDG.
NORTH
SOUTH
SOUTH ANNEX
OVERHEAD DOOR
OVERHEAD DOOR
OVERHEAD DOOR
SW
SW
22'
30'
12'
20'
25'
10'
25'
open
NORTH ANNEX
PUBLIC ENTRANCE
SHOW OFFICE
RESTAURANT
SYRACUSE FAIRGROUNDS
PUBLIC PARKING
PUBLIC PARKING